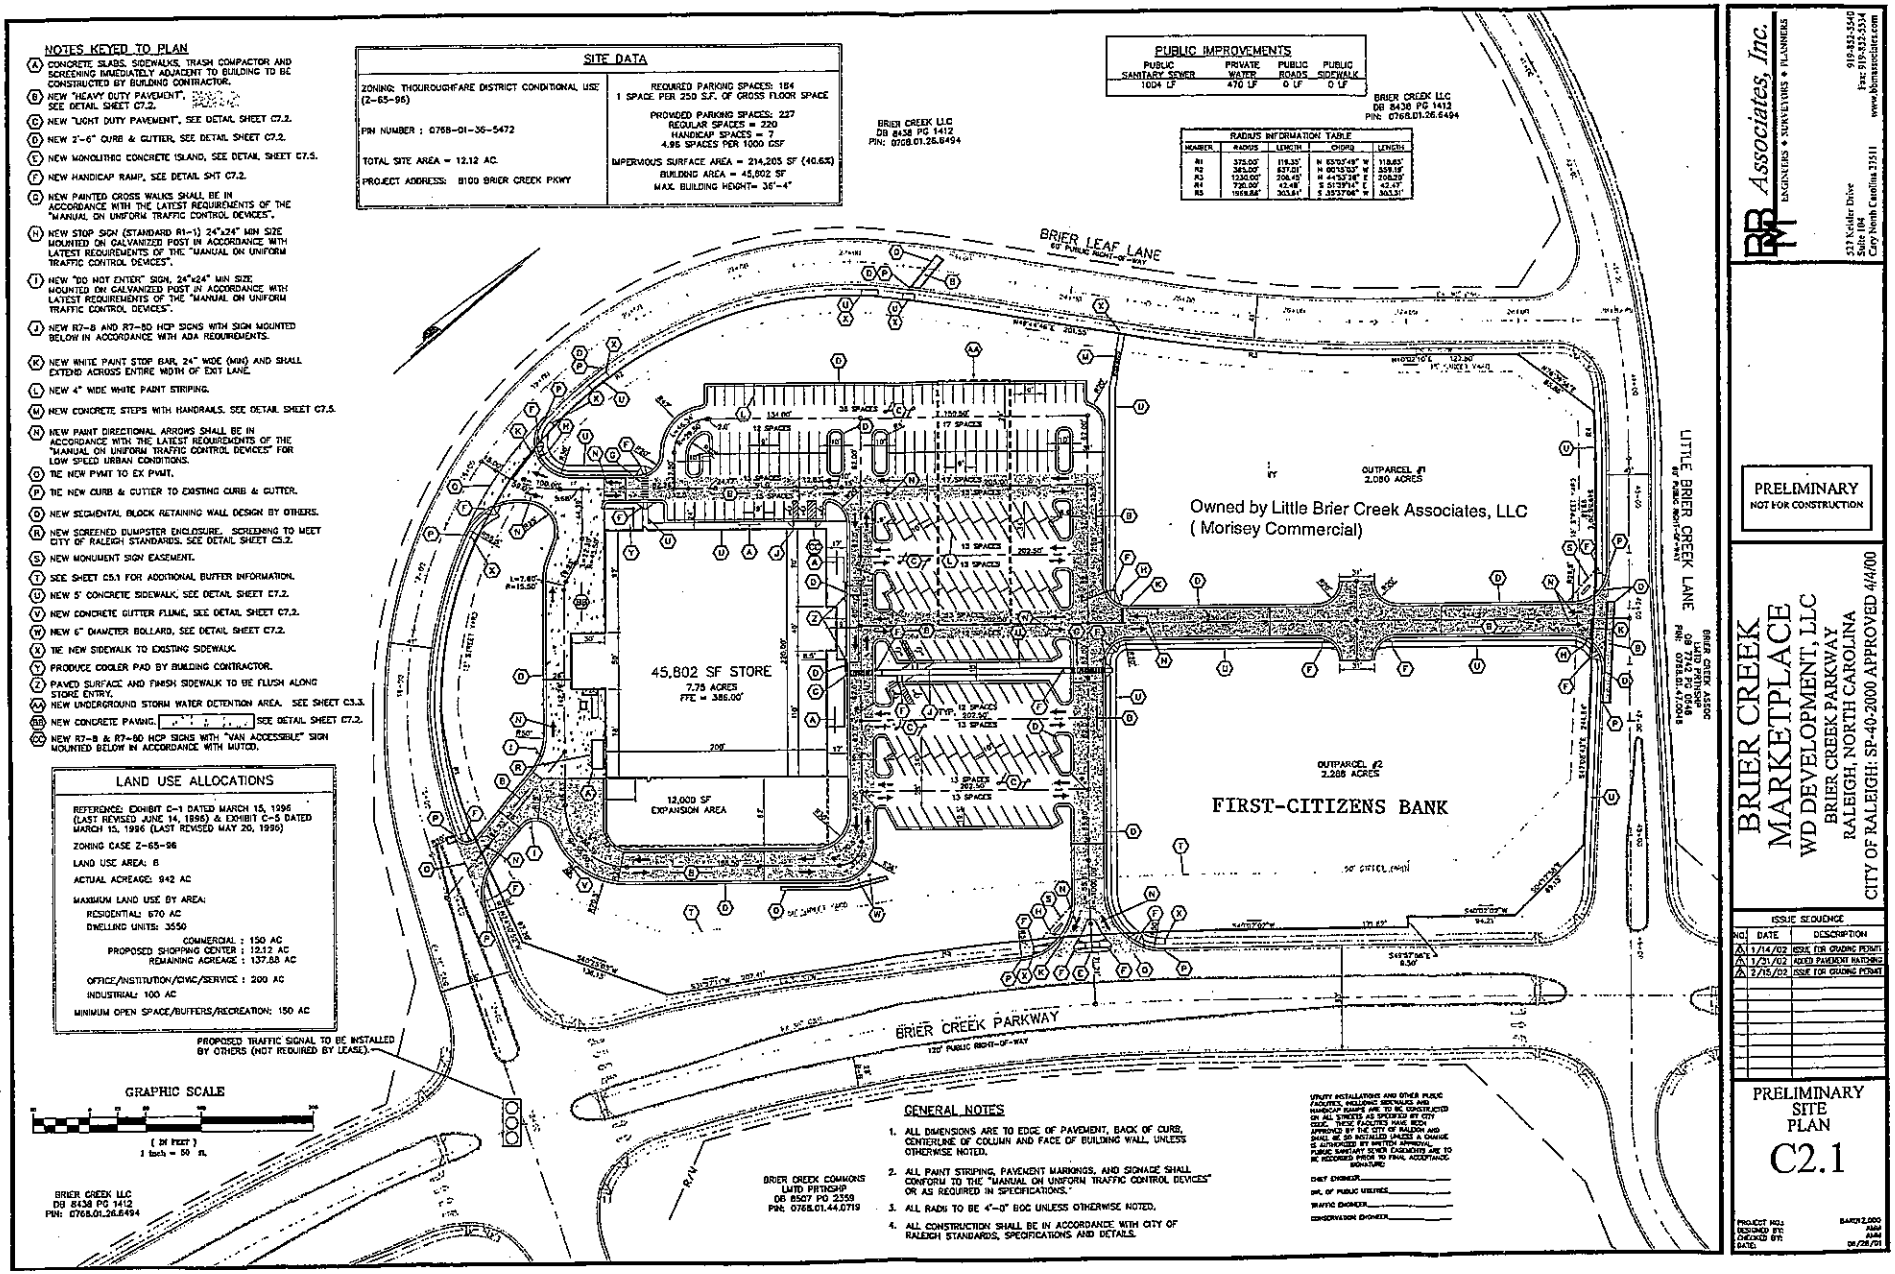

RBA Associates, Inc.
ENGINEERS • SURVEYORS • PLANNERS
527 Keisler Drive
Suite 104
Cary North Carolina 27511
919-852-5340
Fax: 919-852-5334
www.bbmassociates.com

PRELIMINARY
NOT FOR CONSTRUCTION

BRIER CREEK MARKETPLACE

WD DEVELOPMENT, LLC
BRIER CREEK PARKWAY
RALEIGH, NORTH CAROLINA
CITY OF RALEIGH: SP-40-2000 APPROVED 4/4/00

ISSUE SEQUENCE

NO.	DATE	DESCRIPTION
A	1/14/02	ISSUE FOR GRADING PERMIT
B	1/31/02	ADDED PAVEMENT MATCHING
C	2/15/02	ISSUE FOR GRADING PERMIT

PRELIMINARY SITE PLAN

C2.1

PROJECT NO.: BARK2.000
DESIGNED BY: ABE
CHECKED BY: ABE
DATE: 06/28/01